LEGEND

S.	SWITCHED SOCKET OUTLET
	EMERGENCY LIGHTING
C.P.	CALL POINT
	INTERLINKED MAINS OPERATED SMOKE DETECTOR
F.E.	FIRE EXTINGUISHER
BLANKET	FIRE BLANKET
GAS	GAS METER
ELEC	INCOMMING ELECTRICITY
JUKE BOX	JUKE BOX
GAMES MACHINE	GAMES MACHINE, (FRUIT MACHINE ETC)
CIG' MACHINE	CIGARETTE DISPENSER
	FIRE ALARM

DENOTES BOUNDARY OF TRADING AREA

(area used for existing licensable activities)

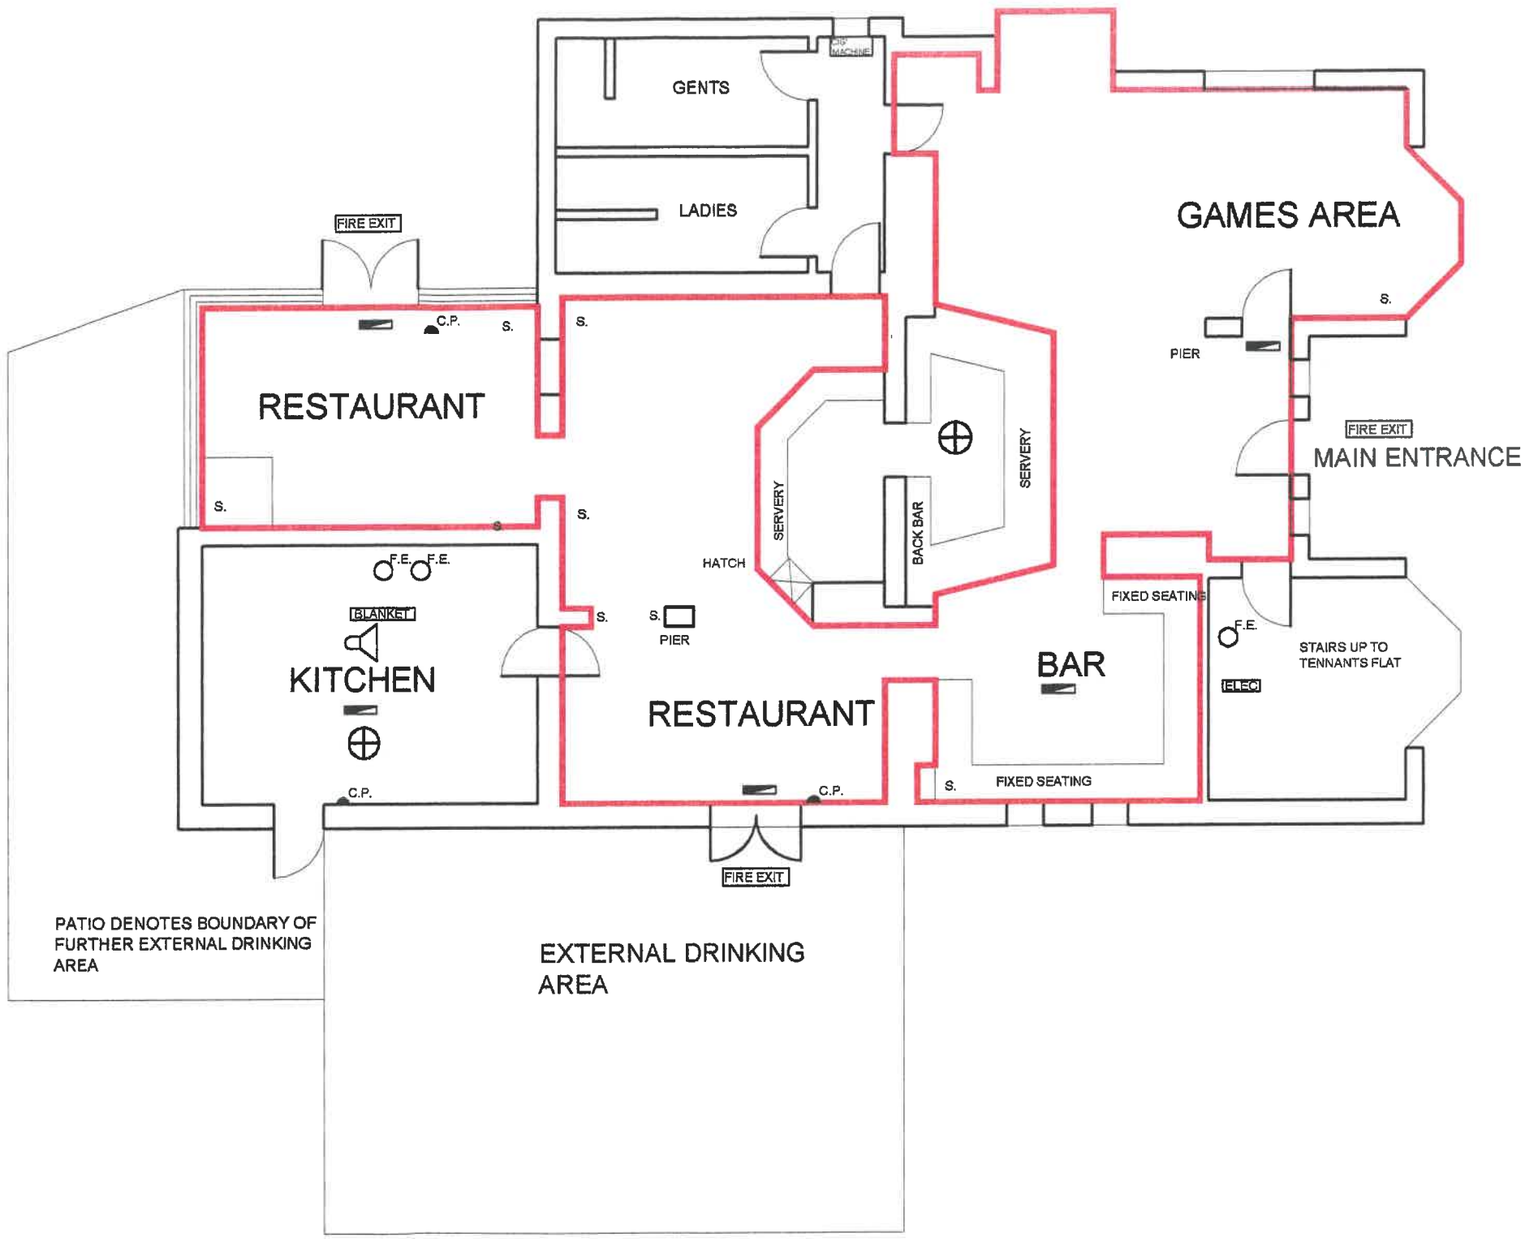

AL (2–)01

7301_WHITE HORSE, CHESTER

EXISTING LAYOUT_SCALE 1:100

CHESTER RD, CHURTON, CHESTER, CH3 6LA

LICENSING DRAWINGS

001	ISSUED FOR LICENSING PURPOSES	11.12.04

horsley townsend architects limited

The Gatehouse Cliffe Castle Skipton Rd Keighley BD21 3SQ Telephone 01535 673334 Fax 01535 665 196

client	PYRAMID				
project	LICENSING SURVEY DRAWINGS				
drawing	AS EXISTING				
date	04.01.05	scale	1:100	checked	
job no	0114_L'_S'	drawing no.	AL(2–)01	rev.	001

COPYRIGHT RESERVED DO NOT SCALE